FilmL.A., Inc.
6255 W Sunset Blvd, 12th Floor
Hollywood, CA 90028
t: (213)977-8600 - f: (213)977-8601
www.filmla.com

Summary Information

Permit No: F00142796 **Type of Permit:** FILMING **Release Date:** 09/28/2018

Production Company DEASE PICTURE INC

Insured Company Name DEASE PICTURE INC

Contact Phone No. 1 818-400- 4406
Contact Phone No. 2
Fax
Address 5608 W SUNSET BL
HOLLYWOOD, California 90028

Production Title UDG PROJECT

Type of Production Feature

Producer JENNIFER FOX

Director DAN GILROY

1st AD DONALD SPARKS

Production Manager BETSY DANBURY

FilmL.A. Coordinator Brian Palmert

Location Manager MICHAEL BURMEISTER
Primary Phone Mobile - 818-400-4406
Secondary Phone

Location Assistant MICHAEL GIRARDIN
Primary Phone Mobile - 213-769-3973
Secondary Phone

Fees

Notification Charge	$170.00
FILMLA NON-REFUNDABLE FILM APPLICATION FEE	$685.00
LA CITY LANE AND STREET CLOSURE FEE	$312.00
LA COUNTY FIRE REVIEW	$282.00
LA COUNTY ROAD INSPECTION FEE	$360.00
LA COUNTY ROAD APPLICATION FEE	$163.00
LA CITY DWP - POWER PLANTS - OTHER	$800.00
LA CITY DWP-PREP-STRIKE POWER PLANTS OTHER	$2,000.00
LA CITY DWP - BASECAMP ANY FACILITY	$500.00
LA CITY DWP - CREW PARKING ANY FACILITY EXCLUDING JFB	$300.00
LA COUNTY ROAD ENCROACHMENT PERMIT PROCESSING FEE	$297.00
LA CITY DWP MONITOR	$3,900.00

Total Permit Fee $9,769.00

Number of Locations 2

NOT A PERMIT

FilmL.A., Inc.
6255 W Sunset Blvd, 12th Floor
Hollywood, CA 90028
t: (213)977-8600 - f: (213)977-8601
www.filmla.com

Summary Information — Location

Permit Number	F00142796	**Location Manager**	MICHAEL BURMEISTER
Production Company	DEASE PICTURE INC	Primary Phone	Mobile - 818-400-4406
Insured Company	DEASE PICTURE INC	Secondary Phone	
Production Title	UDG PROJECT		

Location Address	22124 Sierra Hwy, Unincorporated Los Angeles County, CA 91342
Location Name	DWP BUILDING
Location Type	Government Building/Facility
Location Description	DWP BUILDING/FACILITY
Prep Dates	9/26/2018 - 9/29/2018 07:00 - 19:00 4 days
Film Dates	9/30/2018 - 9/30/2018 04:00 - 22:00 1 day
Strike Dates	10/1/2018 - 10/1/2018 07:00 - 19:00
Open or Closed to the Public	Closed
Generic Conditions	Must Maintain 5' Clearance on Sidewalks/Walkways Must maintain local/emergency access Must post "ROAD WORK AHEAD" signs, which must remain up until all activities on the roadway have been completed. No cast or crew parking on area streets No interference with merchant activity. No steps from trailers, trucks or motorhomes may be facing road No stopping and setting up in residential areas before 7am or after 10pm without prior approval No stopping or setting up in front of merchants or residents without prior approval Number of uniformed officers listed on the permit is a minimum requirement. Permittee remains responsible for deploying a sufficient number of uniformed officers to provide traffic and crowd control to ensure the safety of the film crew and the public. Traffic control must be done in accordance w/MUTCD Traffic Officers Required Uniformed officers shall have a copy of the film permit in their possession and are required to confirm that all traffic control signage devices are in place.
Please see attached document	DEASE AA.pdf

Equipment on Location	**Type**	**Quantity**	**Personnel on Location**	**Type**	**Quantity**
	2500 gal water truck	1		Cast	5

NOT A PERMIT

FilmL.A., Inc.
6255 W Sunset Blvd, 12th Floor
Hollywood, CA 90028
t: (213)977-8600 - f: (213)977-8601
www.filmla.com

Summary Information — Location

Permit Number	F00142796	**Location Manager**	MICHAEL BURMEISTER
Production Company	DEASE PICTURE INC	Primary Phone	Mobile - 818-400-4406
Insured Company	DEASE PICTURE INC	Secondary Phone	
Production Title	UDG PROJECT		

5 or 10 ton trucks	4	Crew	85
Cast/Crew vehicles	85	LA County FSA assigned	1
Catering Truck	1	Sheriff/CHP	2
Cube Trucks	4		
Generator	1		
Motor Homes	2		
Picture vehicles	1		
Portable restrooms	1		
Trailers	2		
Vans	4		

Filming Activities Camera in car; Drive by; Equipment on property; Equipment on sidewalk, in curb lane & across street; Exterior Dialogue; Exterior establishing shots; Exterior motion without sound; Interior Dialogue; Interior models against scenery; Intermittent pedestrian control; Intermittent traffic control - 2 minutes standard; No County Road Activity during prep or strike dates - County Road Activity ONLY on 9/30;

Jurisdiction **Political:** Los Angeles County - Supervisor District 5 **Police:** Los Angeles County Sheriff **Fire:** Los Angeles County Fire Department

Thomas Guide **Page:** 4641 **Grid:** C7

Approvals

LOS ANGELES CITY DEPARTMENT OF WATER & POWER	Tracey Yasunaga
LOS ANGELES COUNTY PUBLIC WORKS - FINAL APPROVERS	Greg Graham Final Approver
LOS ANGELES COUNTY ROAD DEPARTMENT - SANTA CLARITA (PO2)	Hooman Abarkohanai

Coordinator Note LA COUNTY FIRE #18-2942-73; FSA REQUIRED; 2500 GALLON WATER TRUCK REQUIRED

Coordinator Note Type: Filming (Base Camp and Crew Park only on Shoot days)
Dates:
- Wed, Sept 26, 2018, 7a - 7p (Prep)
- Thur, Sept 27, 2018, 7a - 7p (Prep)
- Fri, Sept 28, 2018, 7a - 7p (Prep)
- Sat, Sept 29, 2018, 7a - 7p (Prep)
- Sun, Sep 30, 2018, 4a - 10pm (Shoot)

NOT A PERMIT

FilmL.A., Inc.
6255 W Sunset Blvd, 12th Floor
Hollywood, CA 90028
t: (213)977-8600 - f: (213)977-8601
www.filmla.com

Summary Information — Location

Permit Number	F00142796	**Location Manager**	MICHAEL BURMEISTER
Production Company	DEASE PICTURE INC	Primary Phone	Mobile - 818-400-4406
Insured Company	DEASE PICTURE INC	Secondary Phone	
Production Title	UDG PROJECT		

- Mon, Oct 1, 2018, 7a - 7p (Strike)

LADWP Fees:
Facility Use - Prep/Strike: $400/day x 5 = $2000
Facility Use - Film: $800/day x 1 day = $800
Crew Park: $300/day x 1 day = $300
Base Camp: $500/day x 1 day = $500
Monitor: $50/hr x 78 hr = $3900
Total: $7500

Production has been approved for the following:
- We will not need to remove the chain link fence.
- We will shoot a painting that is on the ground outside of the gas station and it is smoldering.
- The smoldering may be smoke or possibly a small piece of the painting on fire.
- Production will have a person pretending to break into the gas station, with shirt smoldering, and seeking water to extinguish his shirt
- We will dress the interior just like last time
- The exterior will have a lot less set dressing and a lot less painting, etc.
- We would like to park everything on site which would include:
- Caterer & tent
- Crew Parking
- Truck Parking
- Since we will not see a whole lot of the exterior we would like to use the lower paved lot, the mid-level gravel lot and the upper paved lot.
- If possible we would like to put several crew cars on the upper paved lot along with our caterer.
- We will put all of our heavy trucks on the two lower levels.
- We will not be closing Sierra Hwy.
- We may hold traffic for shooting, which would be 3-5 minutes at a time.
- We will not be doing any car stunts
- We will be doing insert shots of things that we missed the last time we were there.

Parking

Base Camp
Location Type : Filming Location

Crew Parking
Location Type : Filming Location

NOT A PERMIT

FilmL.A., Inc.
6255 W Sunset Blvd, 12th Floor
Hollywood, CA 90028
t: (213)977-8600 - f: (213)977-8601
www.filmla.com

Summary Information — Location

Permit Number	F00142796	**Location Manager**	MICHAEL BURMEISTER
Production Company	DEASE PICTURE INC	Primary Phone	Mobile - 818-400-4406
Insured Company	DEASE PICTURE INC	Secondary Phone	
Production Title	UDG PROJECT		

Location Address W Olympic Blvd & Avenue of the Stars, Los Angeles, CA, 90067

Location Type Street

Film Dates 9/30/2018 - 9/30/2018 13:00 - 20:00 1 day

Open or Closed to the Public Open

Generic Conditions

All travel lanes and bike lanes shall be closed per the WATCH manual.
Equipment staging and vehicles may park on one side of the street only.
Must Maintain 5' Clearance on Sidewalks/Walkways
Must maintain local/emergency access
No cast or crew parking on area streets
Number of uniformed officers listed on the permit is a minimum requirement. Permittee remains responsible for deploying a sufficient number of uniformed officers to provide traffic and crowd control to ensure the safety of the film crew and the public.
Traffic control must be done in accordance w/MUTCD
Uniformed officers shall have a copy of the film permit in their possession and are required to confirm that all traffic control signage devices are in place.

Please see attached document AOS (WS curb) Galaxy Way (NS curb) - Dease (Rev 1).pdf

Equipment on Location

Type	Quantity
5 or 10 ton trucks	4
Cast/Crew vehicles	85
Catering Truck	1
Cube Trucks	4
Generator	1
Motor Homes	2
Picture vehicles	1
Portable restrooms	1
Trailers	2
Vans	4

Personnel on Location

Type	Quantity
Cast	5
Crew	85
Off-Duty/Retired LAPD Officer(s)	4

NOT A PERMIT

FilmL.A., Inc.
6255 W Sunset Blvd, 12th Floor
Hollywood, CA 90028
t: (213)977-8600 - f: (213)977-8601
www.filmla.com

Summary Information — Location

Permit Number	F00142796	**Location Manager**	MICHAEL BURMEISTER
Production Company	DEASE PICTURE INC	Primary Phone	Mobile - 818-400-4406
Insured Company	DEASE PICTURE INC	Secondary Phone	
Production Title	UDG PROJECT		

Filming Activities Camera in car; Drive by; Equipment on property; Equipment on sidewalk, in curb lane & across street; Exterior Dialogue; Exterior establishing shots; Exterior motion without sound; Intermittent pedestrian control; Intermittent traffic control - 2 minutes standard; Place freestanding prop chain link fence on sidewalk; Cast hangs art on prop fence; Sidewalk will remain passable at all times; ;

Jurisdiction **Political:** Los Angeles City - Council District 10 **Police:** Los Angeles Police Department **Fire:** Los Angeles City

Thomas Guide **Page:** 633 **Grid:**

Approvals

FILML.A. CLOSURES	Adrian Fayad
LOS ANGELES CITY DEPARTMENT OF PUBLIC WORKS	Jessica Castro
LOS ANGELES CITY POLICE DEPARTMENT	Gabriel Martinez

Coordinator Note COMPANY MUST YIELD TO ANY EXISTING CONSTRUCTION IN THE AREA

Parking

Base Camp	905 Beacon Ave,	**Crew Parking**	905 Beacon Ave,
Location Type :	Los Angeles, CA,	Location Type :	Los Angeles, CA,
Other Location	90006	Other Location	90006

Lane / Full Closure W/S AVENUE OF THE STARS, W CENTURY DR. - W GALAXY WY
N/S W GALAXY WY., AVENU OF THE STARS - WEST 350' (LEAVING ACCESS TO ALL PARKING LOTS)

Approximate Footage 1501 - 1800

Date(s) 9/30/2018 to 9/30/2018 **Time(s)** 15:00 to 19:00

NOT A PERMIT

APPOINTMENT OF FILM THIS PRODUCTION SERVICES, INC. AS AUTHORIZED AGENT AND REPRESENTATIVE

I certify that I am a representative of Dease Pictures, Inc. ("Principal") and am authorized to enter into binding contractual agreements on Principal's behalf provided Principal has pre-approved such agreements. I further certify that I am authorized by principal to appoint other representatives and agents for Principal and to give such representatives and agents authority to enter into and bind Principal to agreements relating to the issuance and compliance with location film (e.g. theatrical, television, commercial, and other motion picture filming) and still photographic permits, including the permits themselves and any riders to such permits. Acting on the behalf of Principal in my capacity as it's authorized representative, I appoint Film This Production Services, Inc. (a.k.a. Film This) and it's employees and agents ("Film This") as Principal's authorized representatives and agents to apply for and receive location film (e.g. theatrical, television, commercial, and other motion picture filming) and still photographic permits on behalf of Principal through the *FILML.A., INC.* for any city , county or other jurisdiction where *FILML.A., INC.* operates, in accordance with Principal's instructions, to negotiate, discuss, accept, modify, agree to bind the Principal to the terms and conditions of such permits (including any restrictions and/or community guidelines applicable to any such permit) and to execute such permits on behalf of Principal. Principal understands, acknowledges and agrees that it (and/or it's insurer) remains responsible for liable and all obligations imposed by or incidental to any permit or rider issued to Principal signed by an employee or agent of (including any coordinator, runner or messenger used by) Film This. Principal further agrees to comply with the terms and conditions of any such permits and hereby appoints Film This as an authorized representative to facilitate compliance with such terms and conditions following issuance of such permits and to enter into agreements for Principal with respect thereto. Any person, City, agency, entity or organization (including *FILML.A., INC.* and any city, county or other jurisdiction where *FILML.A., INC.* operates) may rely on this appointment and not need obtain any further authorization for any act described herein. An original or faxed copy of this appointment shall be sufficient and may be treated as an original for all purposes. The appointment may be revoked by Principal at anytime in writing delivered to *FILML.A., INC.*, but in any case shall expire one (1) year from the date of execution set forth below.

I declare under penalty of perjury under the laws of the State of California that I am authorized to appoint Film This as an agent for Principal and based on that authority I hereby appoint Film This as Principal's agent as set forth herein.

Dated February, 5, 2018

By _____
Representative's Signature

DEASE PICTURES, INC
Name of "Principal" (Production Company)

14130 Riverside Drive Suite 201
Principal's Address

Betsy Danbury
Print Princpal Representative's Name

Sherman Oaks, CA. 91423
City, State, Zip Code

UPM
Representative's Title (i.e. UPM, Loc Mgr)

(818) 691-7093
Principal's Telephone Number

NOT A PERMIT

Permit #F00142796

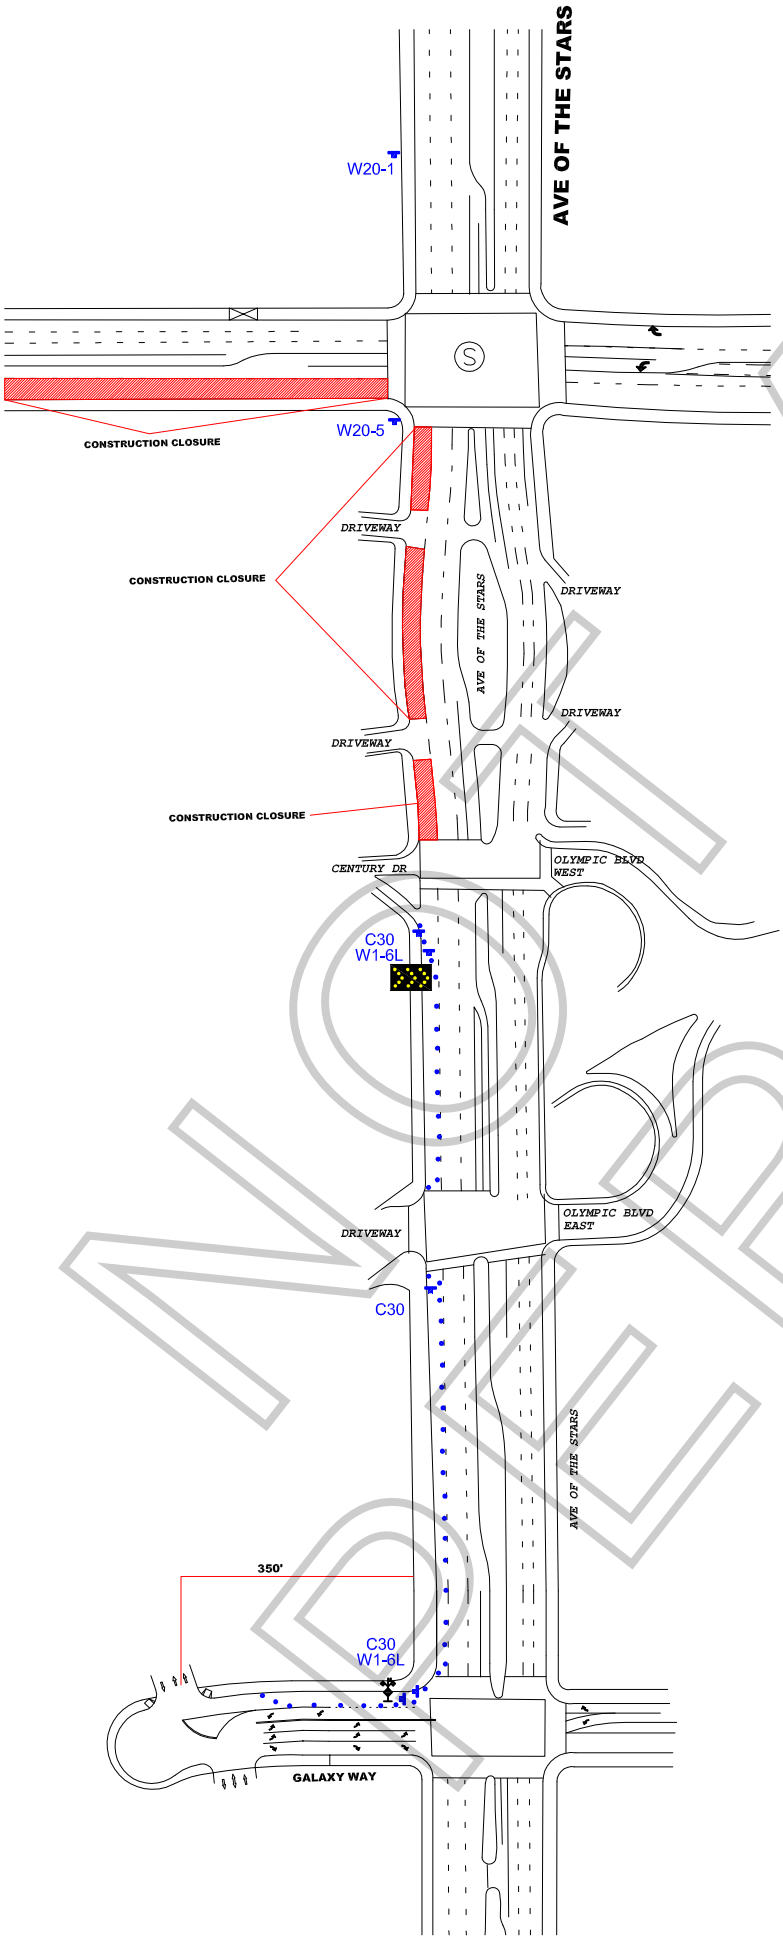

Ⓢ TRAFFIC SIGNAL

● TRAFFIC CONE

TYPE I W/ SIGN

FLASHING ARROW SIGN (FAS)

ALL TRAFFIC CONTROL WILL BE INSTALLED TO MEET OR EXCEED THE LATEST CA-MUTCD MINIMUM REQUIREMENTS

WORK ZONE TRAFFIC CONTROL PLAN GENERAL NOTES

1. **DATE/TIME: 9-30-18 FROM 15:00 HOURS TO 19:00 HOURS.**
2. ALL SIGNING, STRIPING, AND TRAFFIC CONTROL DEVICES SHALL CONFORM TO THE (CURRENT) STATE OF CALIFORNIA DEPARTMENT OF TRANSPORTATION (CALTRANS) STANDARD PLANS AND STANDARD SPECIFICATIONS, CALIFORNIA MUTCD, AND ANY ADDENDUMS THERETO, AND AS SHOWN ON THESE PLANS, SYMBOLS AND ABBREVIATIONS USED ARE SHOWN ON CALTRANS STANDARD PLANS.
3. THERE WILL BE NO INTERFERENCE WITH TRAFFIC SIGNALS OR CROSSWALKS.
4. CONES WILL BE 28" MINIMUM HEIGHT AND HAVE REFLECTORIZED SLEEVES FOR NIGHT WORK.
5. POLICE WILL DIRECT TRAFFIC IF NECESSARY.

TCP FOR: DEASE: "UDG"

LOCATION:
W/S CURB - AVE OF THE STARS BTWN CENTURY DR & GALAXY WAY
N/S CURB - GALAXY WAY BTWN AVE OF THE STARS & 350' WEST
LOS ANGELES, CALIFORNIA

CONTACT: TIM BALLOU
OFFICE# 213-763-9000
MIKE BURMEISTER
PH# 818-400-4406

JCL TRAFFIC SERVICES
(213) 622-9775
C31-CA Lic # 805357

DATE	REVISIONS	DRAFTER: MARIO MENJIVAR
		SCALE: N.T.S.
		FILM LA: BP

NOT A PERMIT